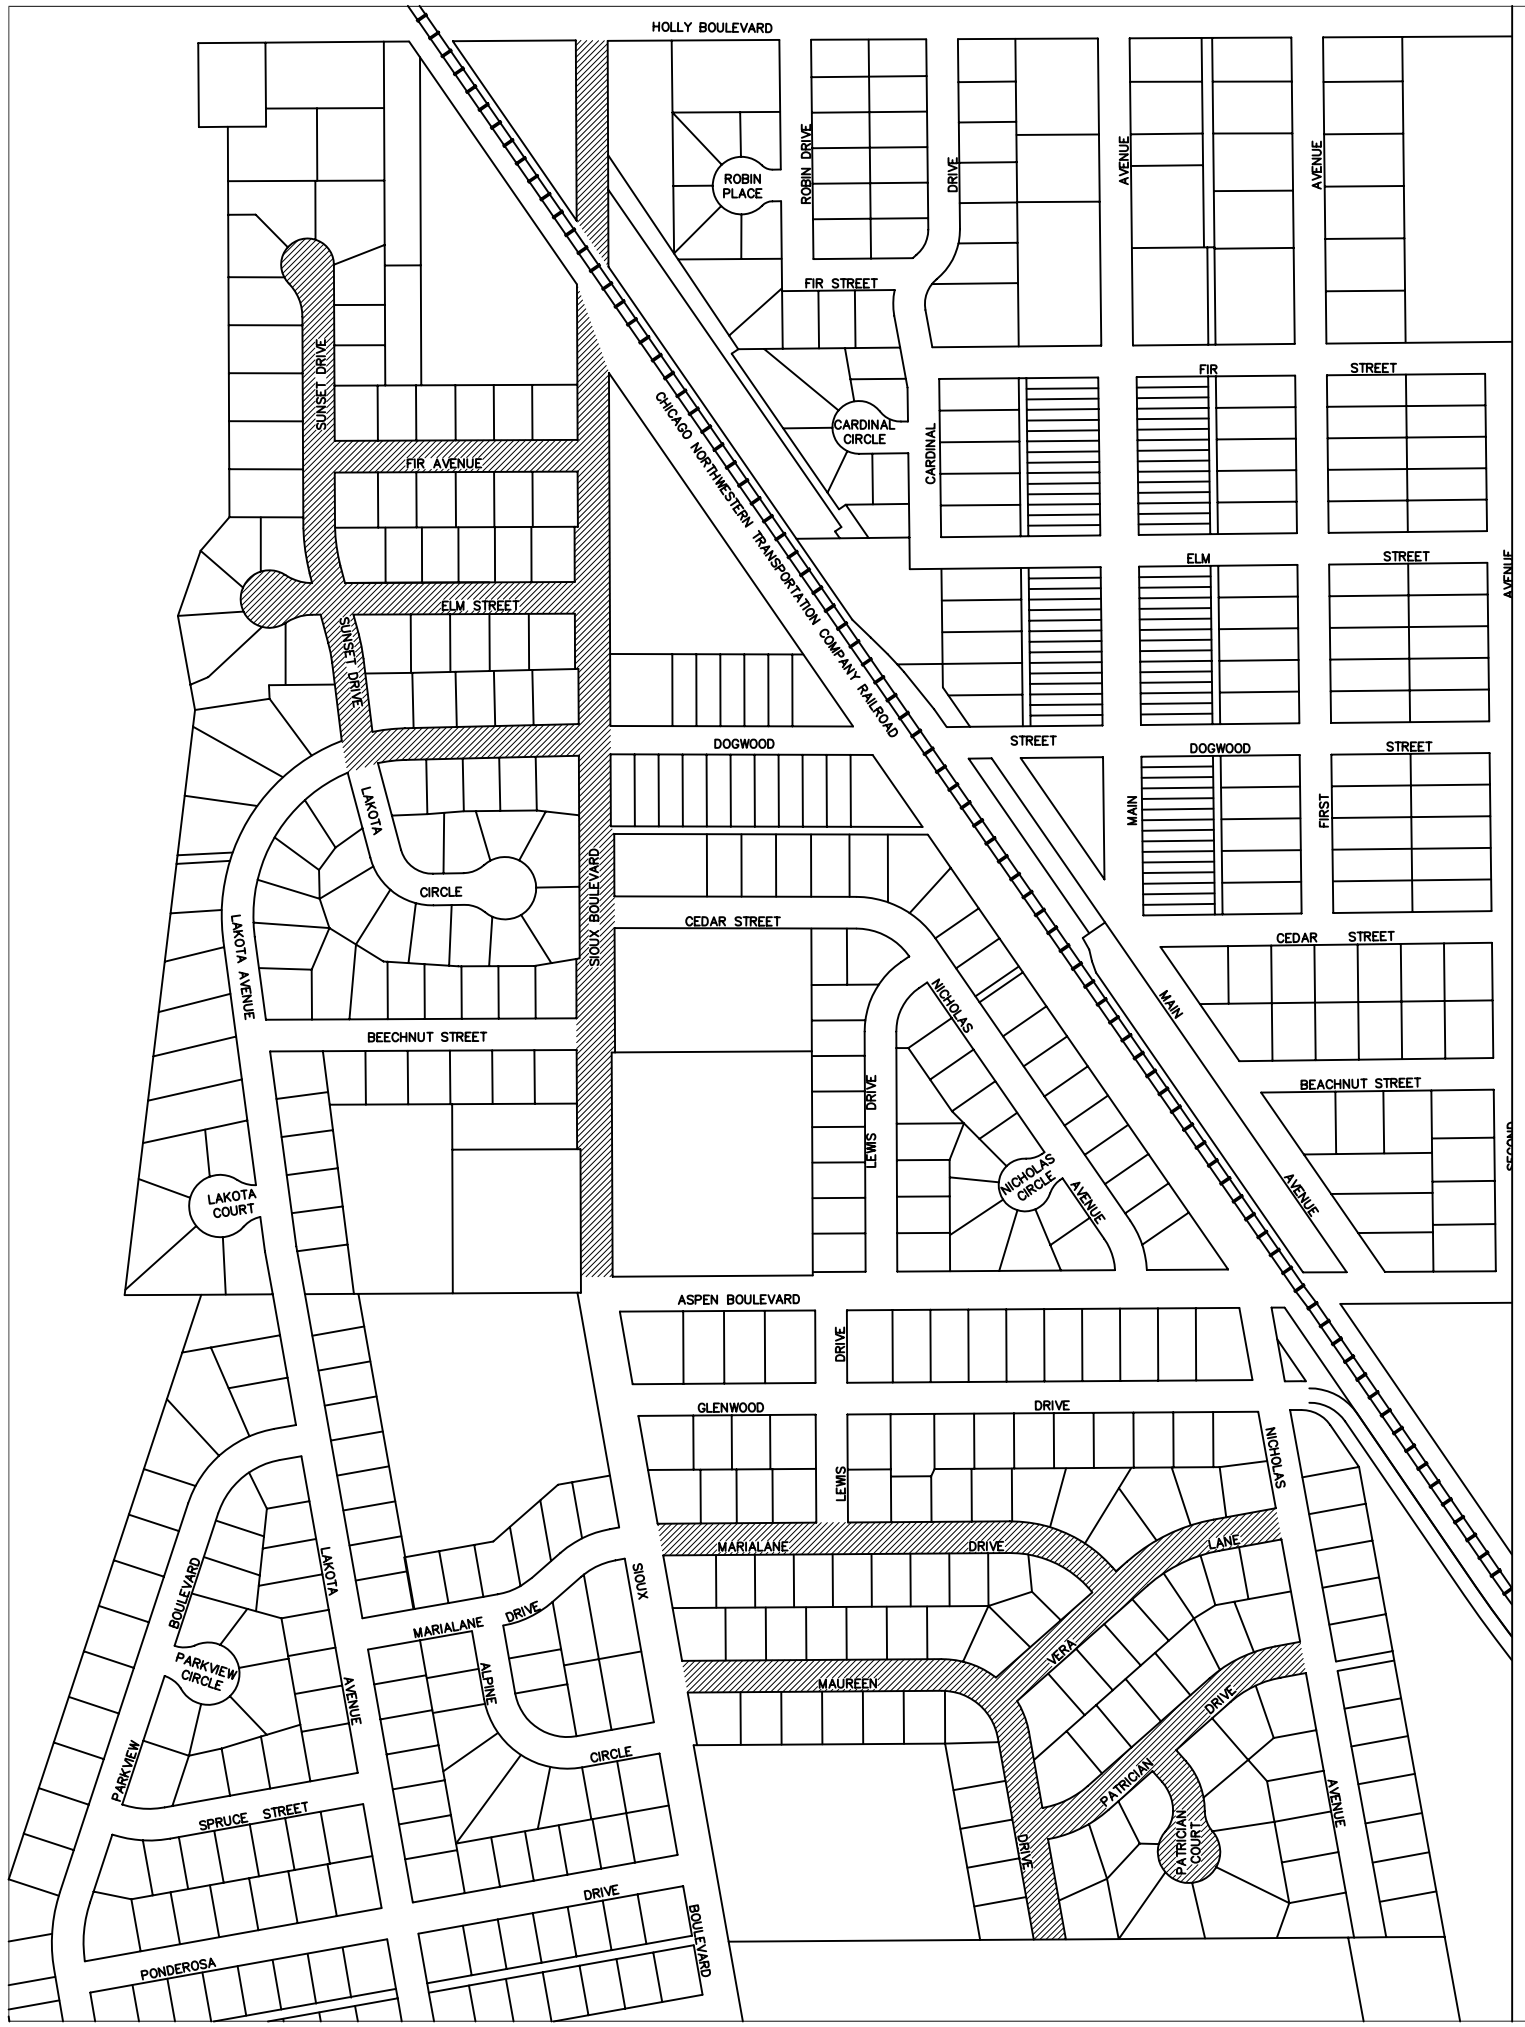

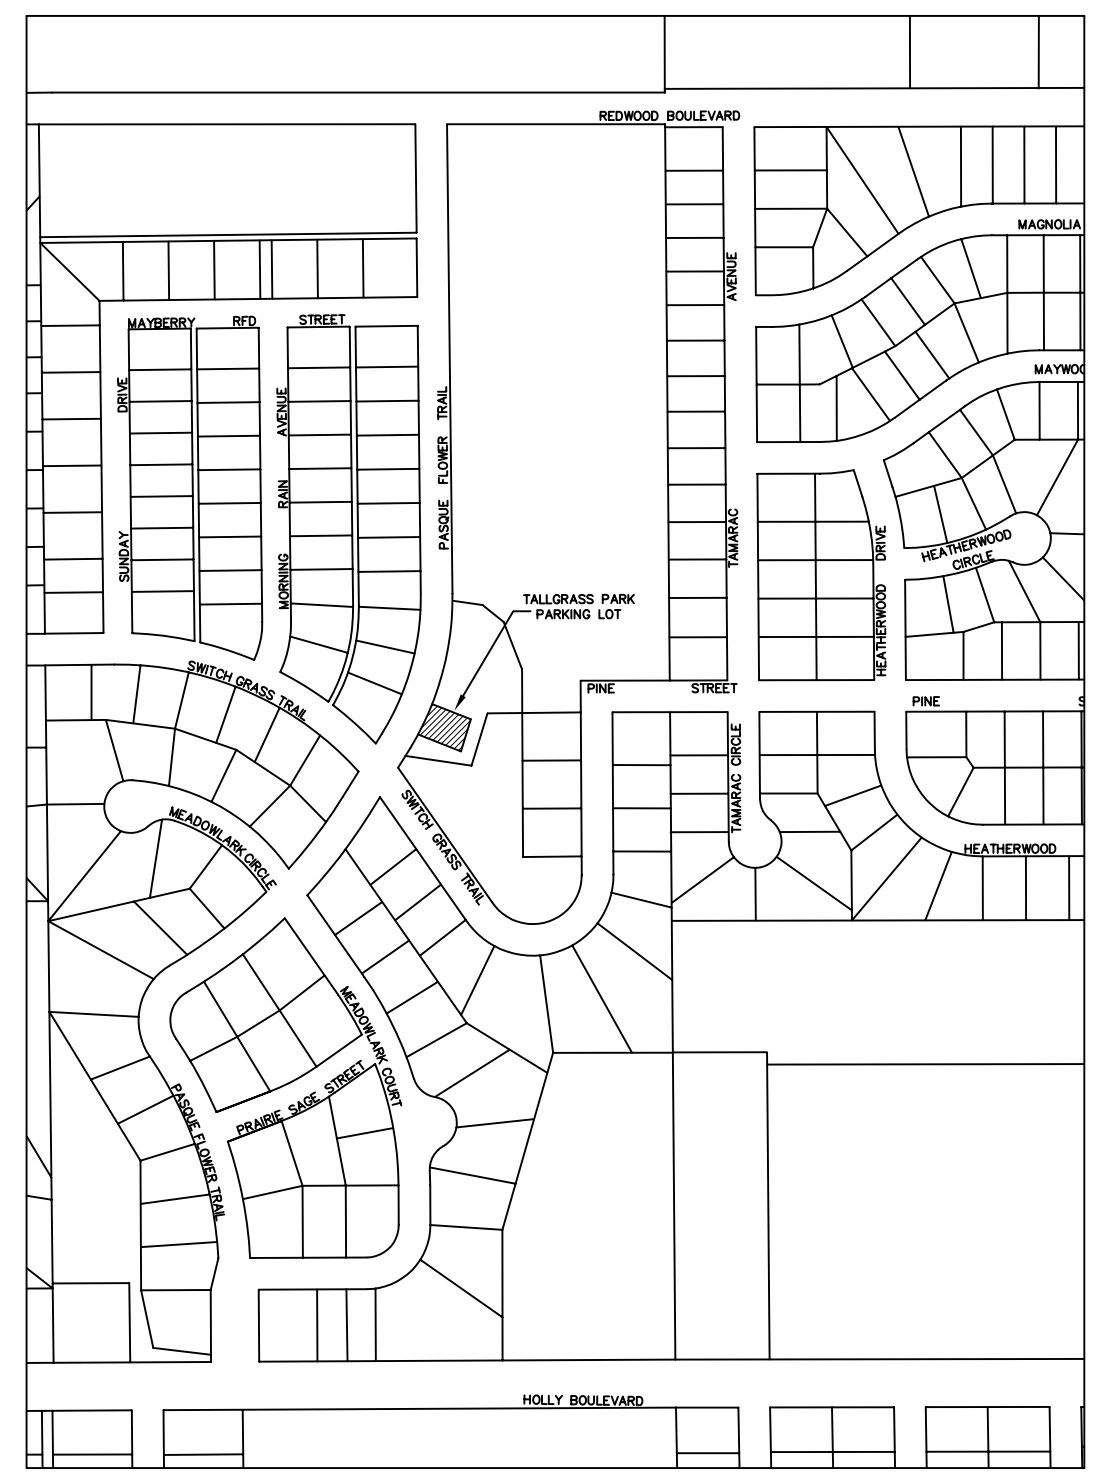

N

AREAS TO CHIP SEAL

Date	By	Description of Revisions

2007 STREET MAINTANCE SEAL COAT

BRANDON, SOUTH DAKOTA

Stockwell Engineers, Inc.
Sioux Falls, South Dakota

Project No. 2607	Drawn By JDF	Sheet No.
Date 2/6/2007	Checked By JDF	1 of 1